RM1117LB

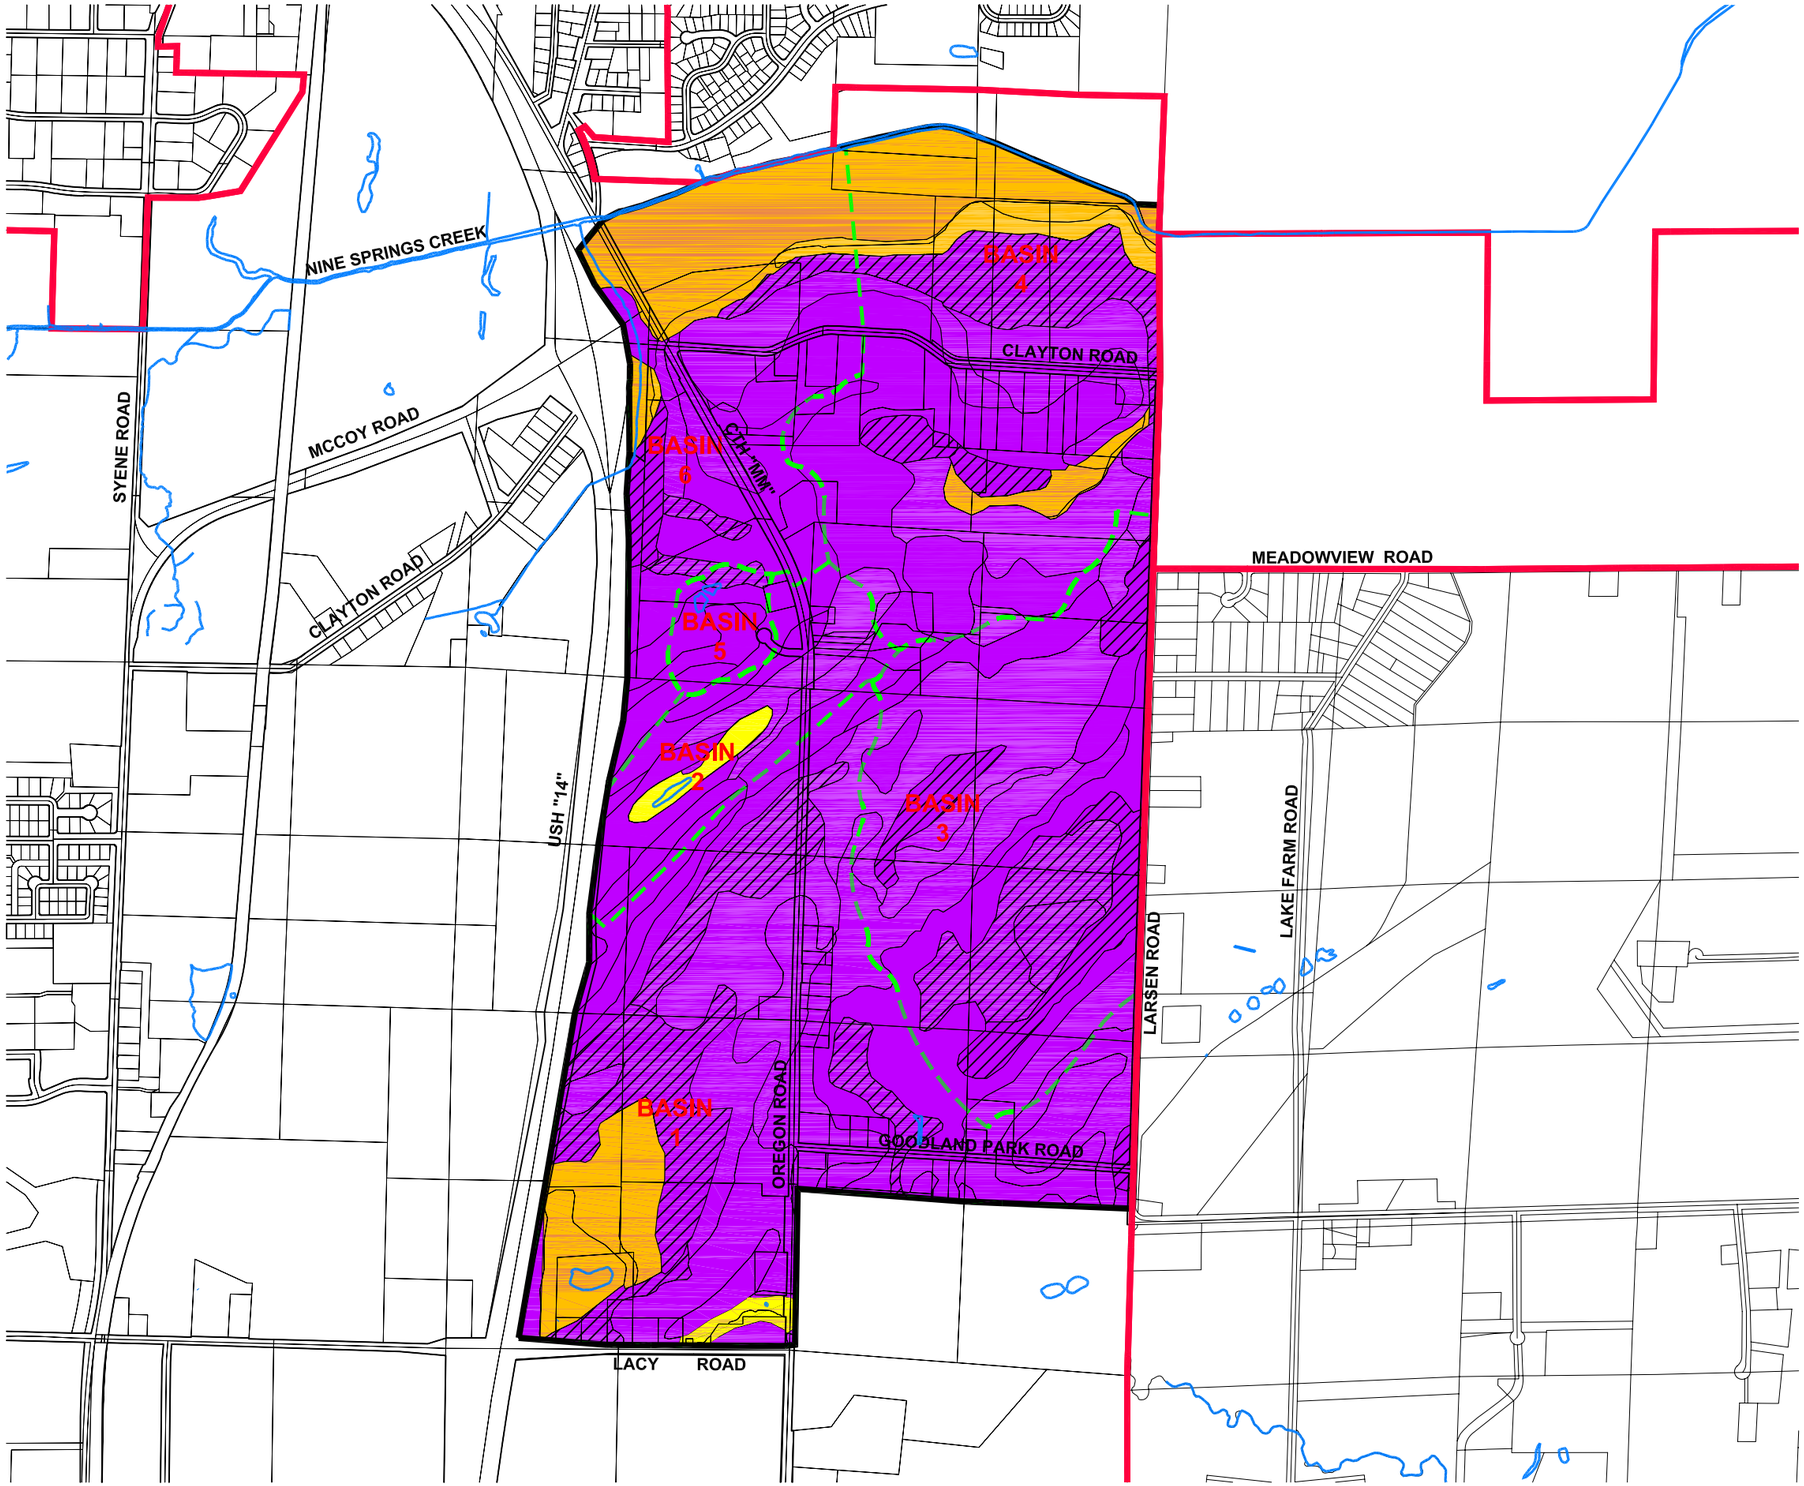

EXHIBIT 5

HYDROLOGIC SOIL GROUPS
NORTHEAST NEIGHBORHOOD
CONCEPTUAL STORM WATER PLAN

CITY OF FITCHBURG
DANE COUNTY, WISCONSIN

LEGEND

- MUNICIPAL BOUNDARY
- PLAN BOUNDARY
- SUB-BASIN DRAINAGE AREA
- WATERWAY
- B-TYPE SOILS
- C-TYPE SOILS (HYDRIC)
- D-TYPE SOILS (HYDRIC)
- HYDRIC INCLUSION

N
W E
S

0 600 1200 2400
SCALE IN FEET

DATE: MAY, 2007

© 2007 Copyright Ruekert & Mielke, Inc.

Ruekert·Mielke
engineering solutions for a working world

May 29, 2007 11:43am PLOTTED BY: PRoth SAVED BY: PRoth
G:\Land\8106002\dwg\digcdba_DaneCo.dwg; G:\Land\8106002\dwg\exbacswmp.dwg; G:\Land\8106002\dwg\Base_ABSoils.dwg
IMAGES:
XREFS: G:\Land\8106002\dwg\Z-005-cexSoils-01.dwg Layout1

SOURCE:
BASEMAP SOURCE: DANE COUNTY